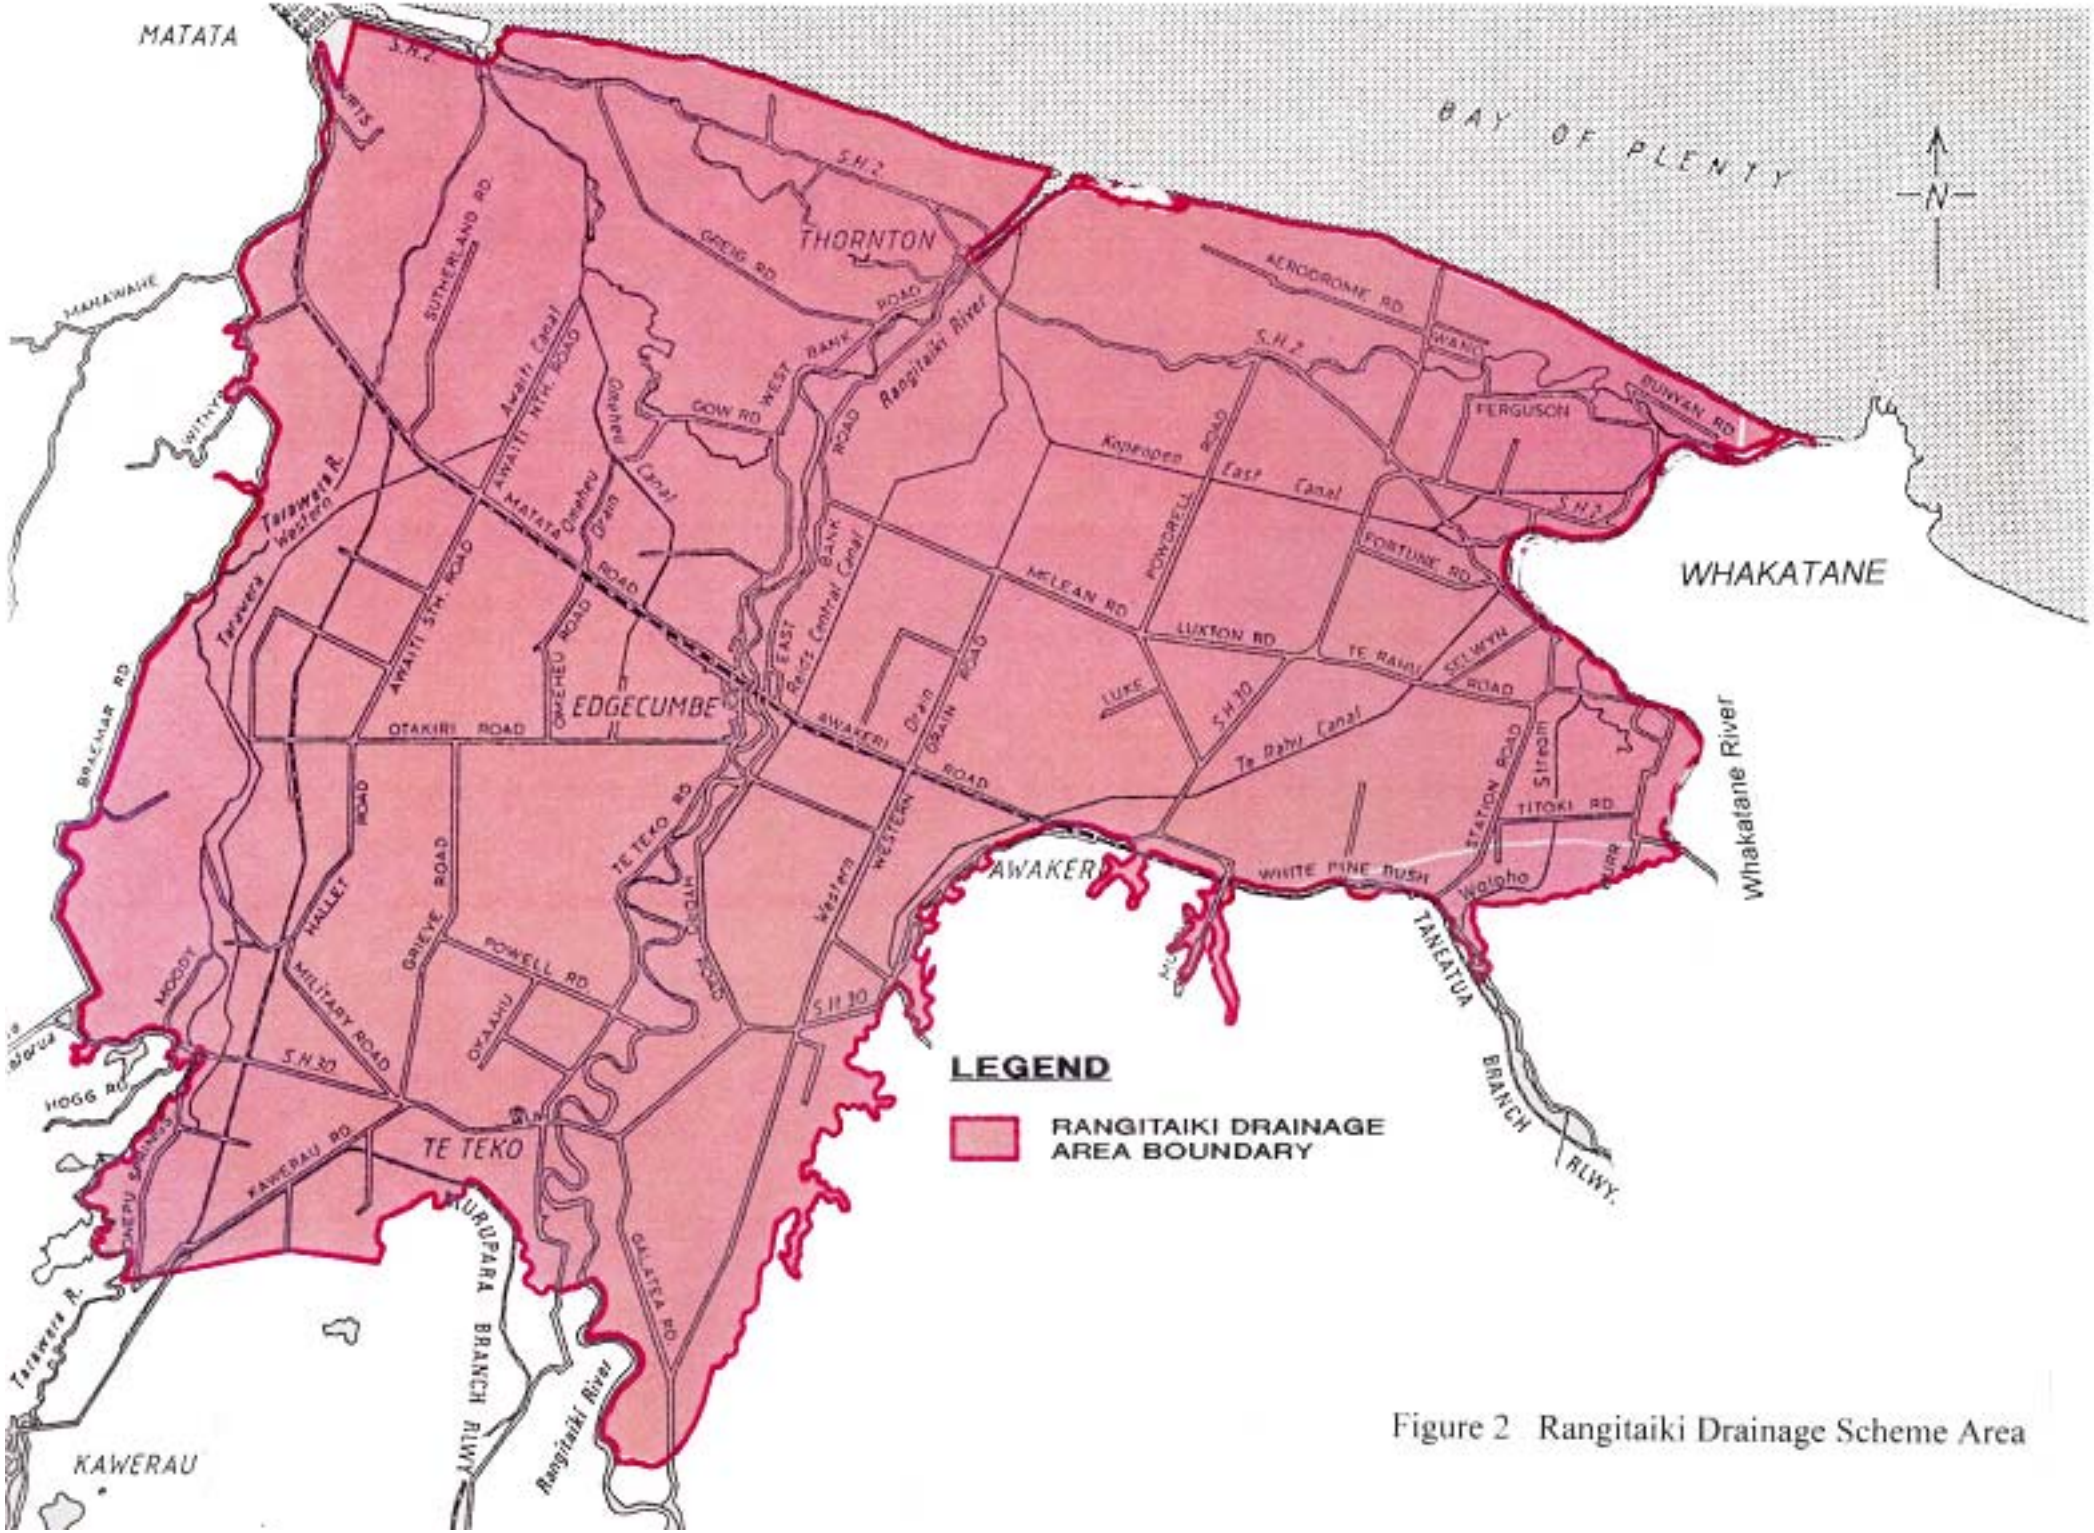

Figure 2 Rangitaiki Drainage Scheme Area