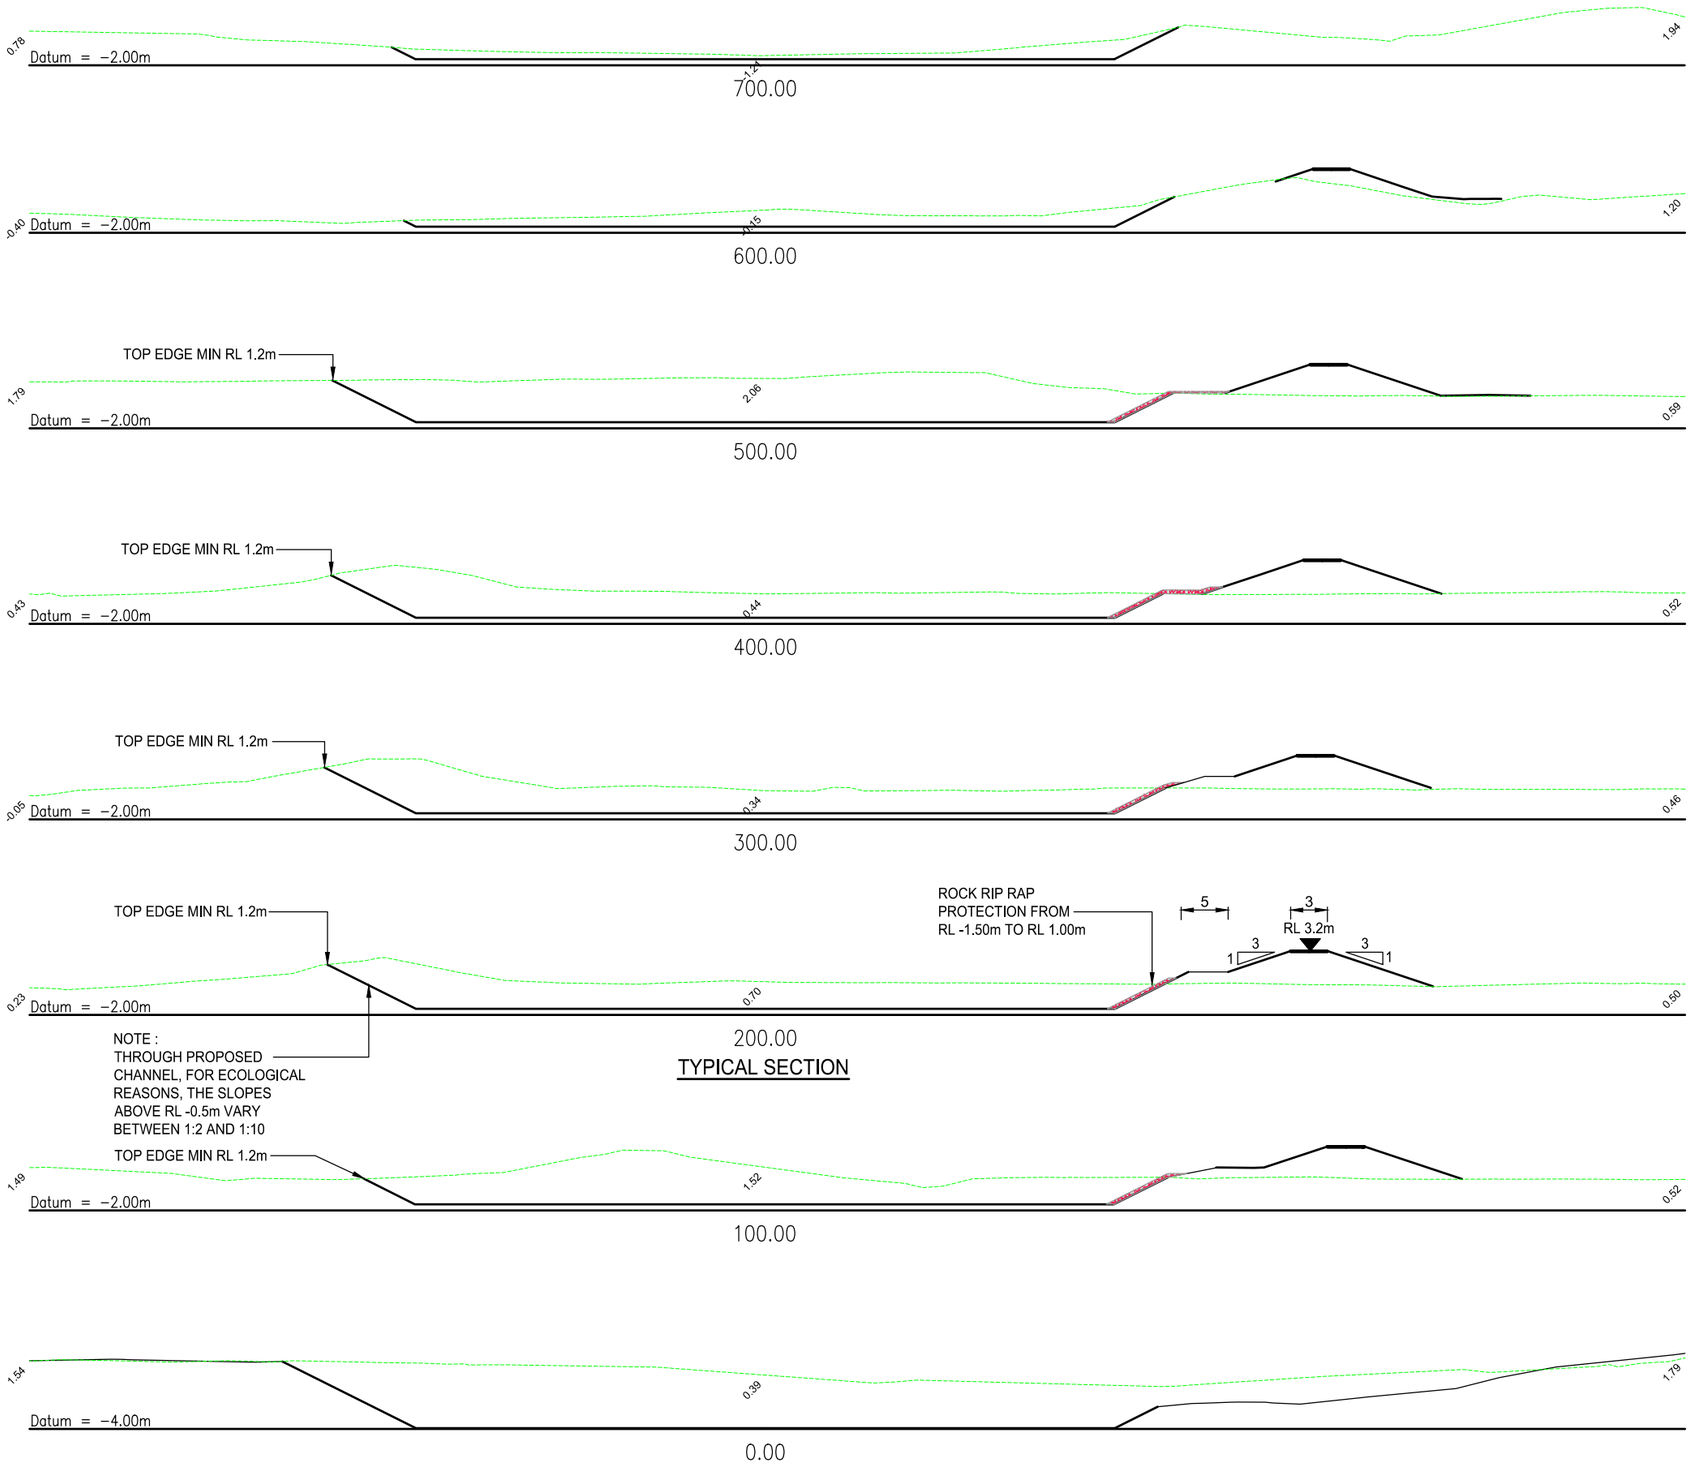

300 mm
200
100
50
0 10 mm

FOR CONSENT

Revision	Amendment	Approved	Revision Date
R1	AMENDMENT TO PROJECT TITLE	S.E.	27/06/14

WATERLINE Engineering Consultants

OPUS
Tauranga Office
+64 7 578 2089
PO Box 646
Tauranga 3140
New Zealand

Drawn	Designed	Approved	Revision Date
K.HUNTER	S. EVERITT (WATERLINE)		11/06/14

Project No.	Scale
29Z371.00	1:250 @ A1 / 1:500 @ A3

Project
BAY OF PLENTY REGIONAL COUNCIL
MAKETU
KAITUNA RIVER RE-DIVERSION & ONGATORO/MAKETU ESTUARY ENHANCEMENT PROJECT

Sheet
PROPOSED CHANNEL AND EXISTING FORD'S CUT
CROSS SECTIONS - SHEET 1 OF 2

Drawing No.	Sheet. No.	Revision
2/1542/115/6235	17	R1

1:2500 @ A1
1:5000 @ A3
0 40 80 120 160 200 240 m

Original Sheet Size A1 [841x594] Plot Date 27 Jun 2014 @ 12:44 p.m. Path G:\5project\9Z371.00_KaitunaRiver\4.0 Design\4a - ACAD\Civil3D\2_1542_115_6235_1-20.dwg 17R1